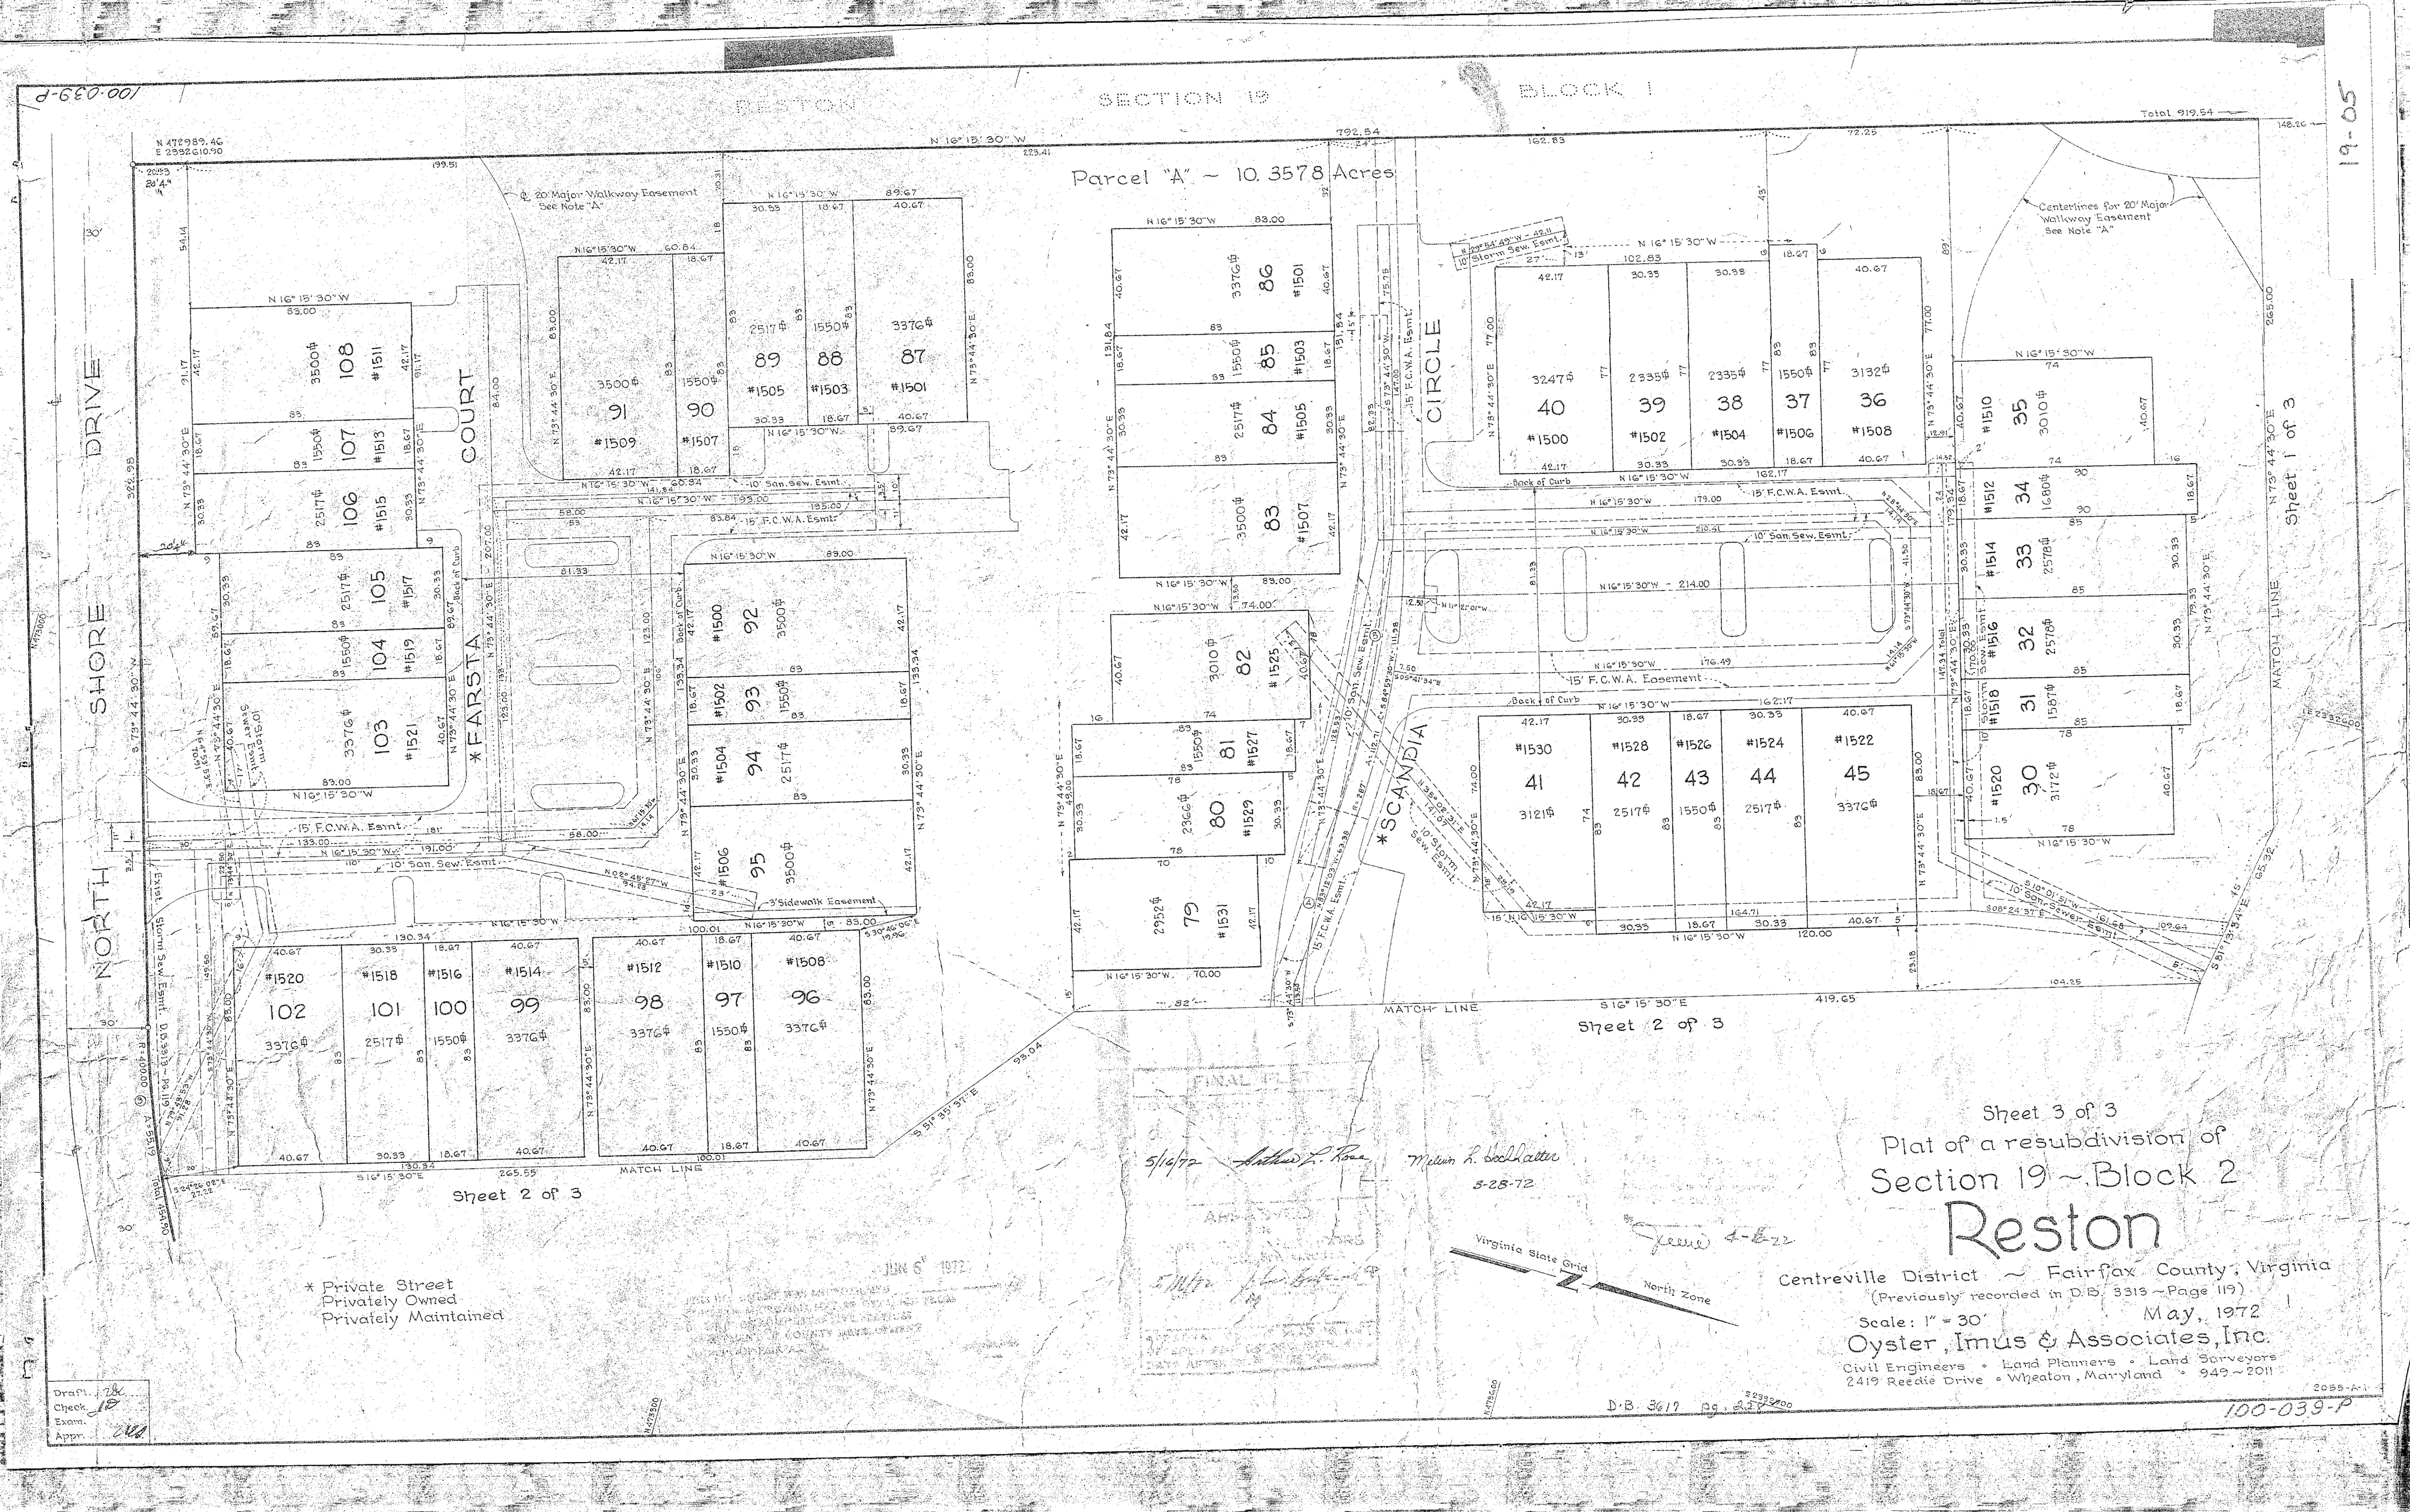

100-039-P
19-05
RESTON
SECTION 19
BLOCK 1
Parcel "A" ~ 10.3578 Acres
Total 919.54
NORTH SHORE DRIVE
*FARSTA COURT
*SCANDIA CIRCLE
MATCH LINE
Sheet 1 of 3
Sheet 2 of 3
Sheet 2 of 3
Centerlines for 20' Major Walkway Easement See Note "A"
℄ 20' Major Walkway Easement See Note "A"
15' F.C.W.A. Esmt.
10' San. Sew. Esmt.
3' Sidewalk Easement
Virginia State Grid
North Zone
* Private Street
Privately Owned
Privately Maintained
Sheet 3 of 3
Plat of a resubdivision of
Section 19 ~ Block 2
Reston
Centreville District ~ Fairfax County, Virginia
(Previously recorded in D.B. 3313 ~ Page 119)
Scale: 1" = 30'
May, 1972
Oyster, Imus & Associates, Inc.
Civil Engineers • Land Planners • Land Surveyors
2419 Reedie Drive • Wheaton, Maryland • 949 ~ 2011
D.B. 3617 pg. 228
100-039-P